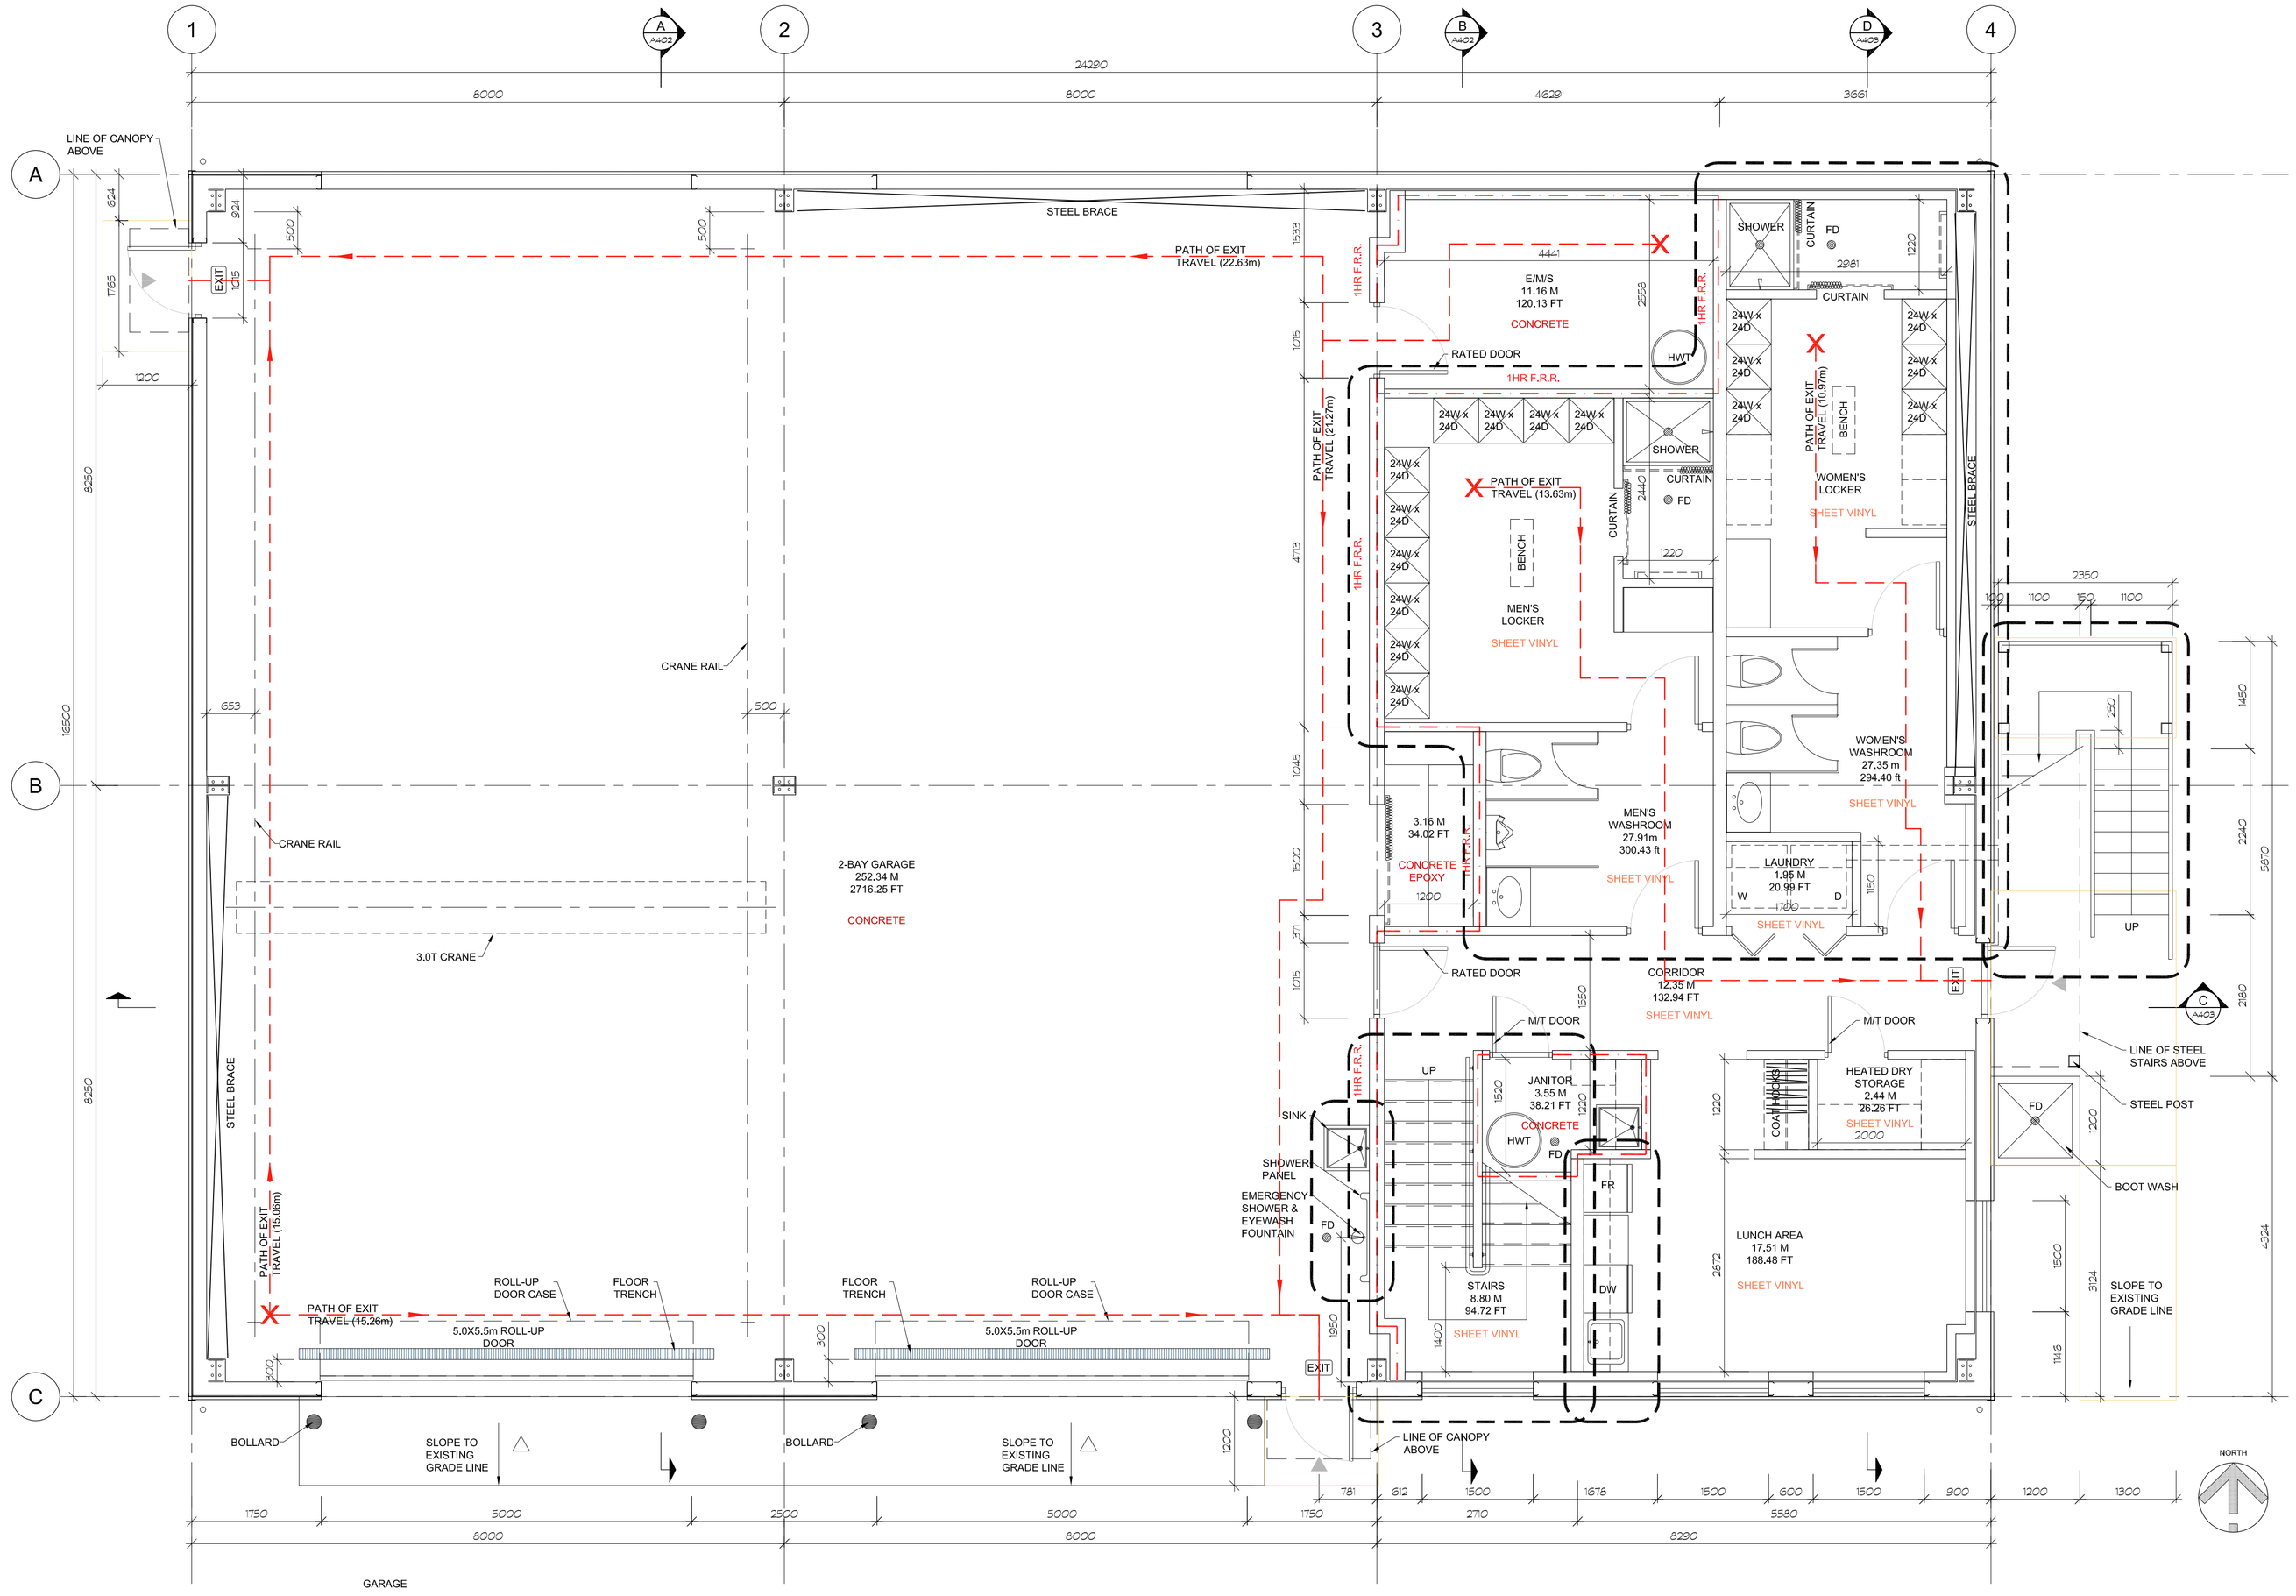

GARAGE

MAIN FLOOR PLAN

1:50 FOOTING AREA: 400,79 M (4314,21 FT)
GROSS AREA: 548,84 M (5907,86 FT)

EXTERIOR WALL TYPES

NOTE: F,R,R, DETERMINED USING APPENDIX D-2,3,4 METHOD OF CALCULATION

WA	- PRE-FINISHED METAL CLADDING - METAL Z BAR - 2 LAYERS 30 MIN. BUILDING PAPER - 13mm PLYWOOD SHEATHING - 38x140mm WOOD STUDS - R24 BATT INSULATION - POLY VAPOUR BARRIER - 16mm TYPE X GYPSUM BOARD

INTERIOR WALL TYPES

NOTE: F.R.R. DETERMINED USING APPENDIX D-2,3,4 METHOD OF CALCULATION

W1	- 16mm TYPE X GYPSUM BOARD - 38x89 WOOD STUDS - ACOUSTIC BATT INSULATION - 16mm TYPE X GYPSUM BOARD FIRE RATING: 1.0HR, F,R,R, (45MIN.)
W2	- 16mm TYPE X GYPSUM BOARD - 38x140 WOOD STUDS - ACOUSTIC BATT INSULATION - 16mm TYPE X GYPSUM BOARD FIRE RATING: 1.0HR, F,R,R, (45MIN.)
W3	- 16mm TYPE X GYPSUM BOARD - 13mm PLYWOOD SHEATHING - 38x140 WOOD STUDS - ACOUSTIC BATT INSULATION - 16mm TYPE X GYPSUM BOARD FIRE RATING: 1.0HR, F,R,R,

FLOOR TYPES

F1	- EPOXY CONCRETE FLOOR FINISHING - CONCRETE SLAB AS PER STRUCTURAL
F2	- NEW SHEET VINYL - RUBBER BASE - CONCRETE SLAB AS PER STRUCTURAL
F3	- CONCRETE SLAB AS PER STRUCTURAL

SYMBOLS LEGEND:

- SECTION/ELEVATION SYMBOL
- SECTION/ELEVATION NUMBER
- SHEET WHERE DRAWN
- PLAN DETAIL SYMBOL
- DETAIL NUMBER
- SHEET WHERE DRAWN
- CALLOUT DETAIL SYMBOL
- DETAIL NUMBER
- SHEET WHERE DRAWN
- XXX — ROOM TAG
- Dx — DOOR TAG
- Wx — WINDOW TAG
- Rx — ROOF TAG
- WAx — WALL TAG
- WAa — WALL (RATED) TAG
- Fx — FLOOR TAG
- XX — ROOM NUMBER
- NAME / XX SQ.FT. — ROOM NAME / ROOM AREA
- X — KEYNOTE
- FD — FLOOR DRAIN
- MAN DOOR
- ROLL-UP DOOR
- BOLLARDS
- WHEELCHAIR (FLOOR PAINT)
- FLOOR ELEVATION
- 45min. FRR WALL ASSEMBLY
- 1HR FRR WALL ASSEMBLY
- STEEL BRACE FRAMES
- WP — WORK POINT
- EL. 0'-0" T.O. SLAB — ELEVATION MARKER
- REVISION NUMBER

ISSUED FOR CO-ORDINATION

ISSUES

No.	DATE YYYY.MM.DD	ISSUED FOR
1	2015.07.23	CLIENT REVIEW
2	2015.07.30	DEVELOPMENT PERMIT
3	2015.08.30	CO-ORDINATION

SUB CONSULTANT

REGIONAL DISTRICT OF NANAIMO
6300 Hammond Bay Road
Nanaimo, BC V9T 6N2
Tel: 205-390-4111 Fax: 205-390-4163

NEW BUILDING
RDN REGIONAL LANDFILL

XCG CONSULTANTS LTD.
ENVIRONMENTAL ENGINEERS & SCIENTISTS EDMONTON AB T6E 2H3

HEROLD ENGINEERING
3701 Shenton Rd, Nanaimo, BC V9T 2H1
Tel: 250-751-8558 Fax: 250-751-8559
Email: mail@heroldengineering.com

©Copyright reserved. This drawing remains the exclusive property of Herold Engineering Limited and may not be reused or reproduced without written consent of Herold Engineering Limited.

GARAGE
MAIN FLOOR PLAN

DESIGNED ES	ENGINEER'S SEAL
DESIGN REVIEW ES	
DRAFTED LH	
DRAFTING REVIEW ES	
PROJECT No. 3233-003	CLIENT DRAWING No. n/a
SCALE AS SHOWN	PERMIT No. n/a
HEL DRAWING No. A205	REVISION 3

DESTROY ALL DRAWINGS SHOWING PREVIOUS REVISION

File: H:\Projects\3233-003 New Building RDN Regional Landfill — Structural\045 Drawings\Architectural\3233-003 A205-A208 GARAGE FLOOR PLAN———by Sketch.dwg Plot Time: Aug. 25, 15 4:31 PM User: lhuang
ARCHITECTURAL D 24" x 36"