French Creek Sewer System

Sewer Lines Pipe Size

- 50mm
- 75mm
- 100mm
- 150mm
- 200mm
- 250mm
- 300mm
- 375mm
- 450mm
- 525mm
- 600mm

Interceptor Pipe Size

- 200mm
- 250mm
- 300mm
- 350mm
- 375mm
- 400mm
- 450mm
- 525mm
- 600mm
- 610mm
- 675mm
- 750mm

Sewer Points
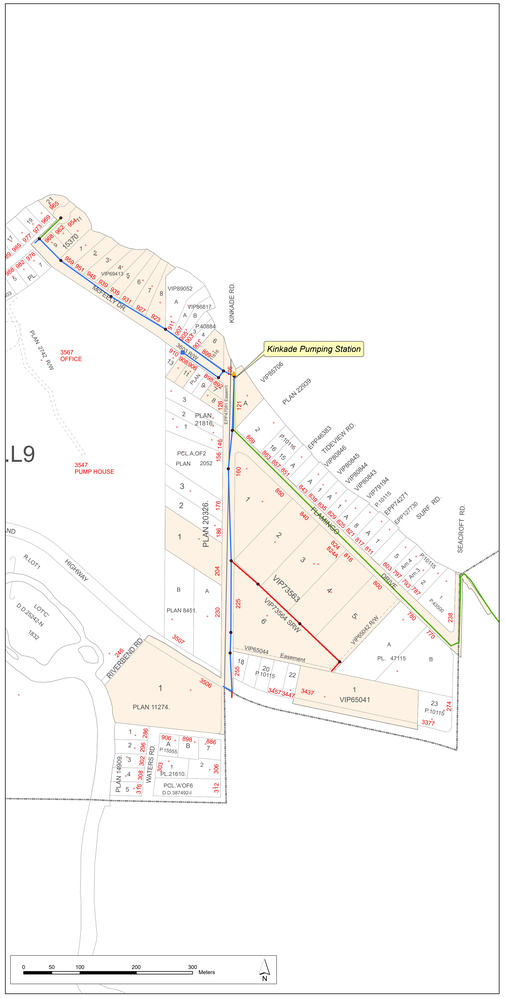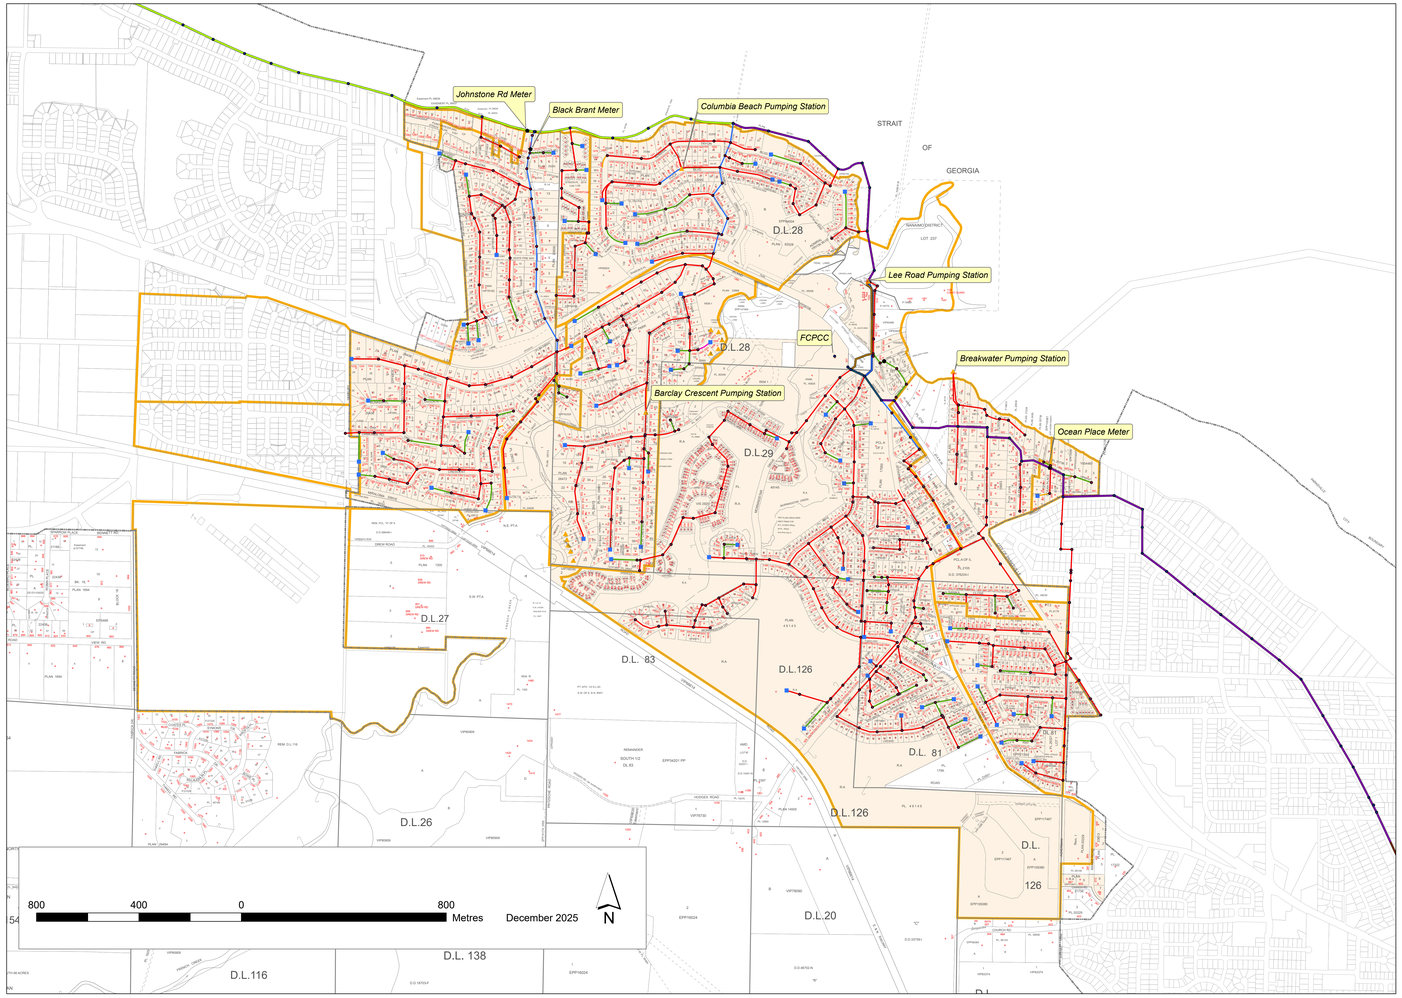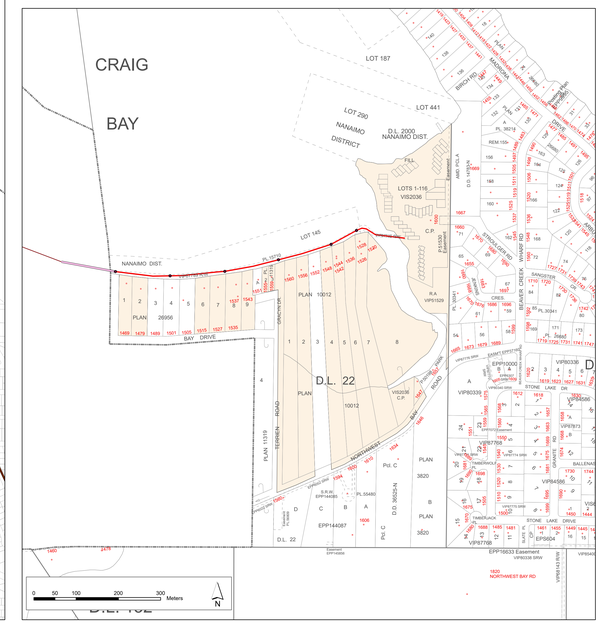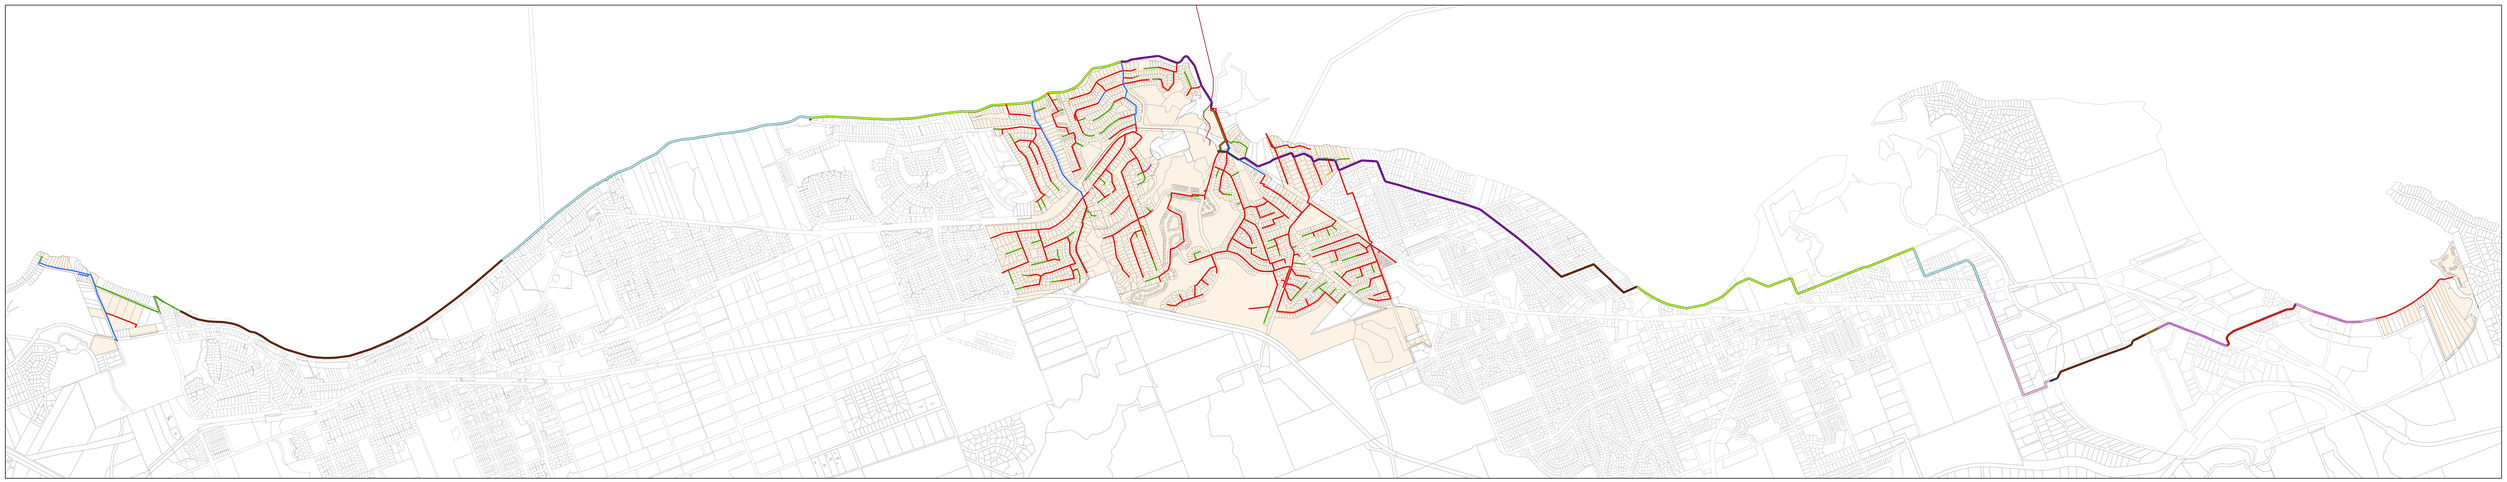
- Manhole
- Clean Out
- Pumping Station
- Flow Station
- Treatment Plant
- Sewer Local Service Area
- Sewer Catchment Area